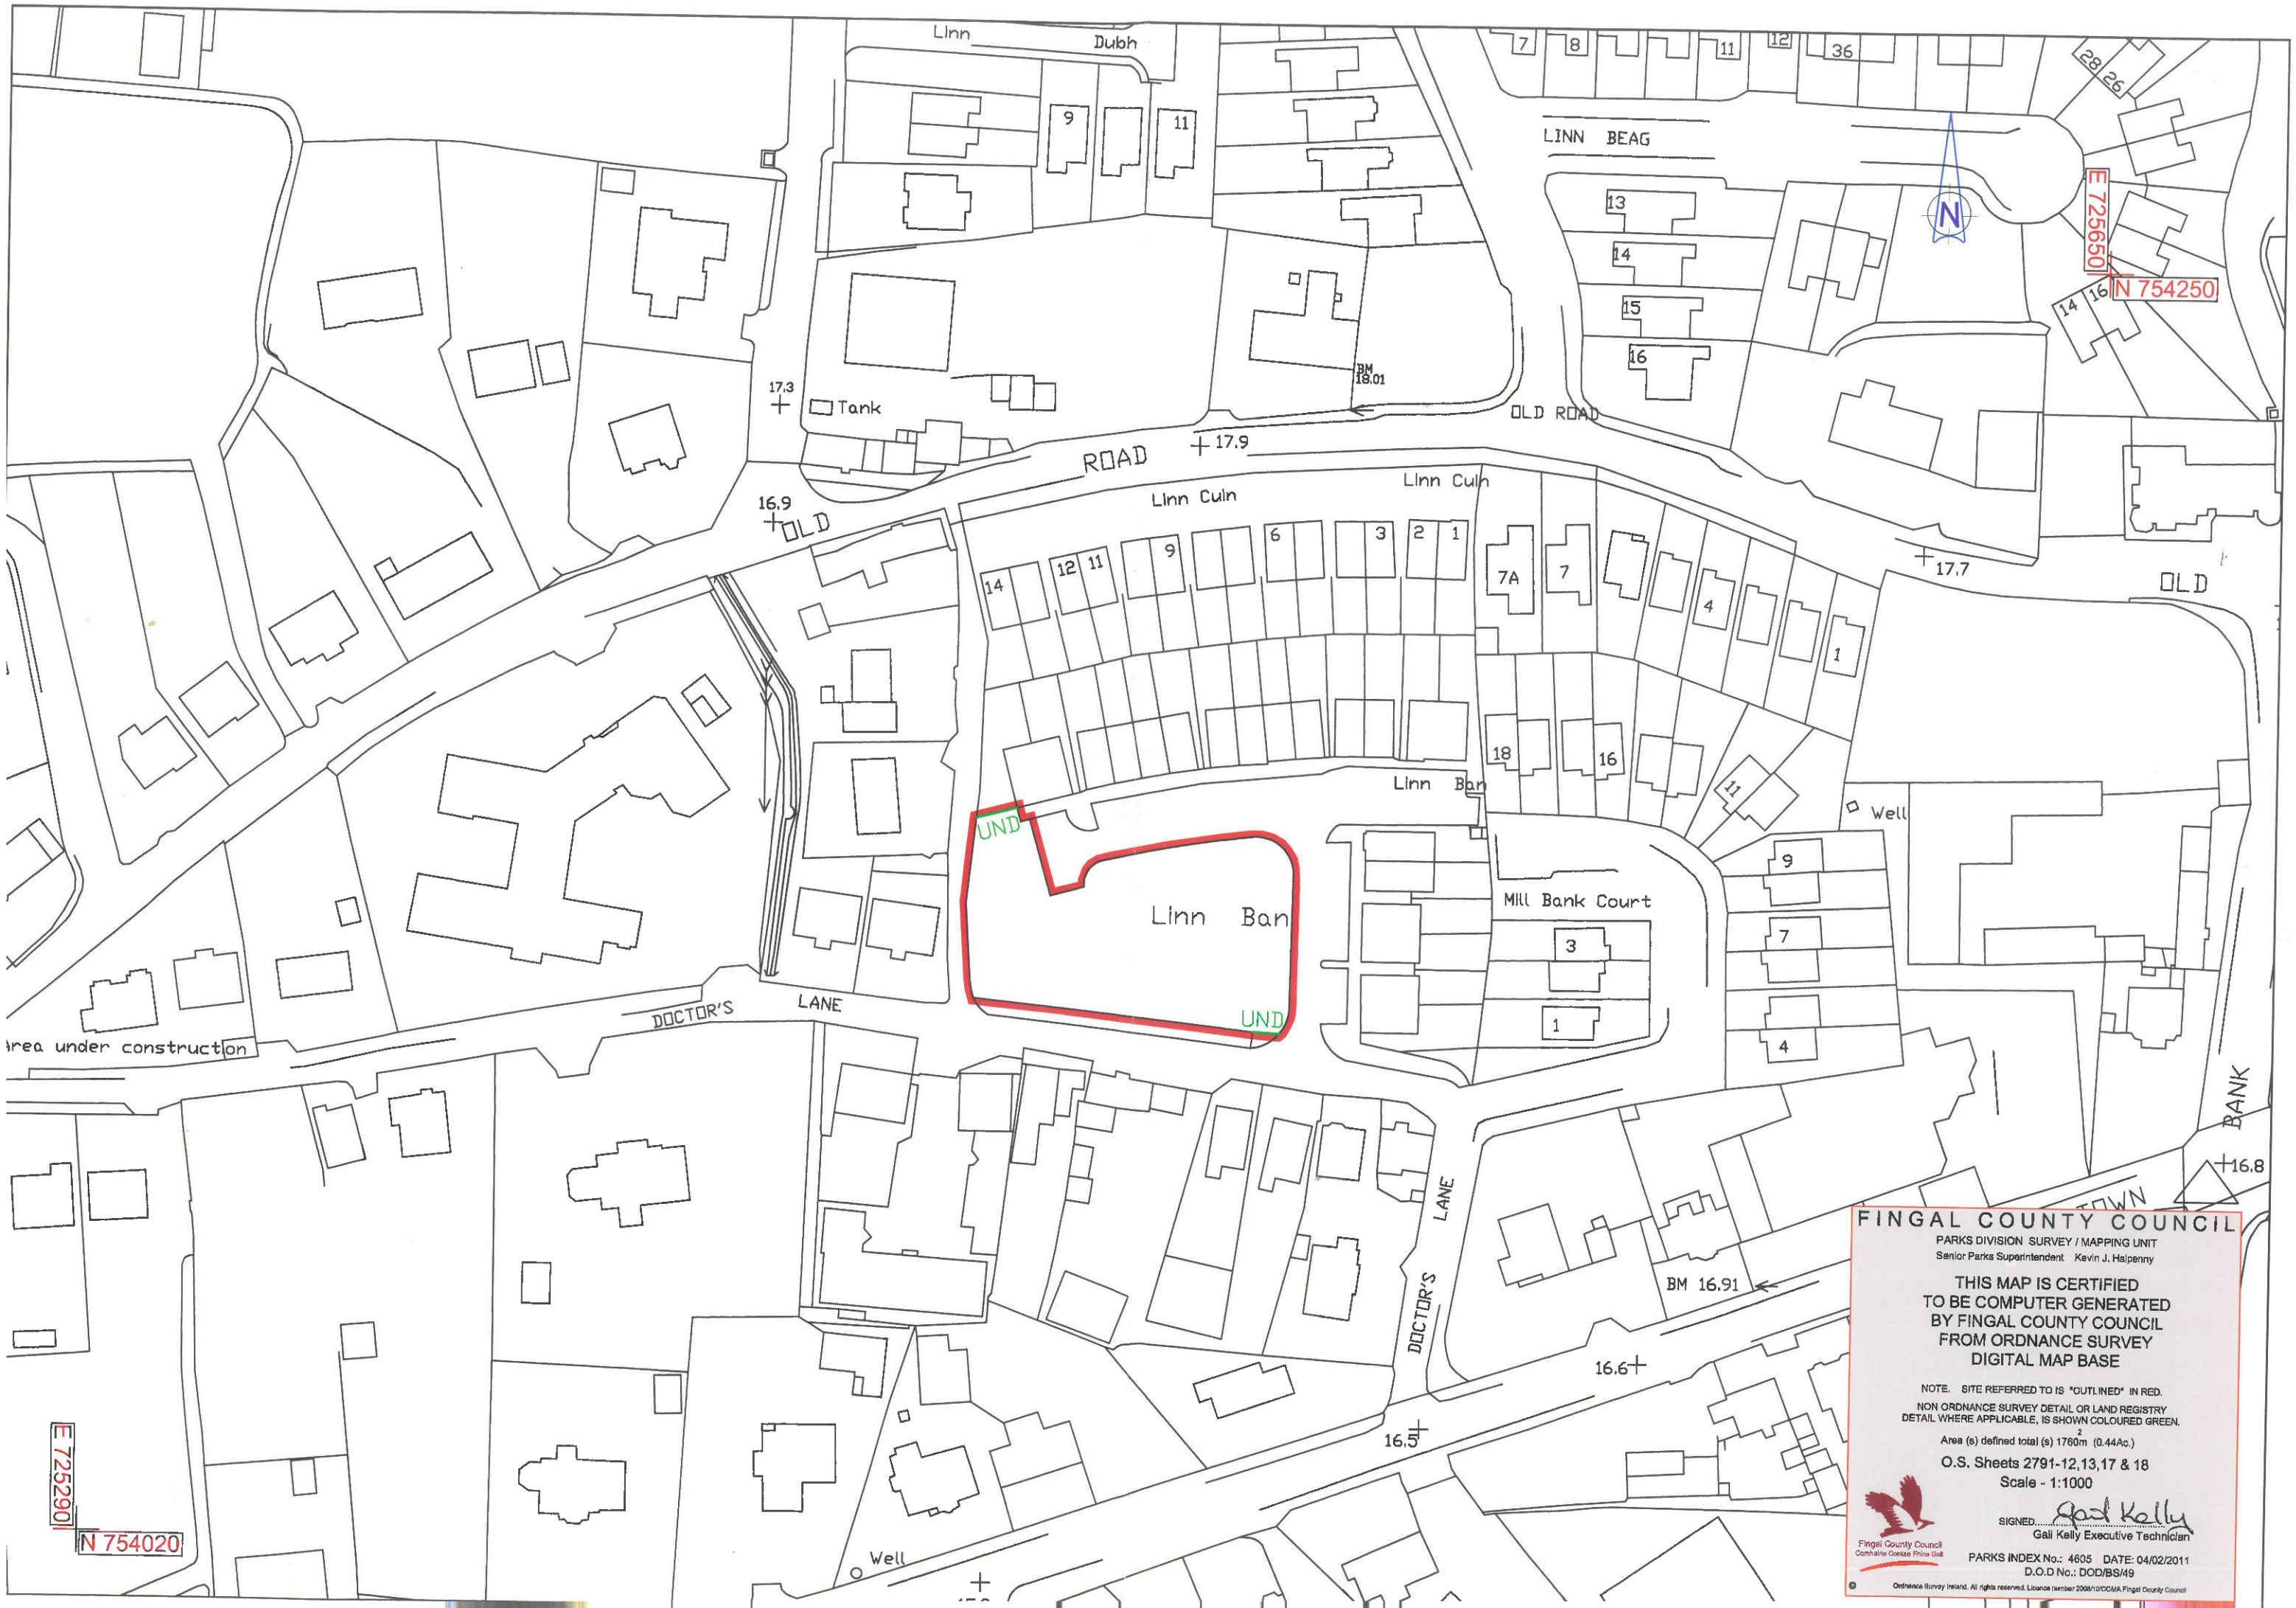
Linn Dubh
LINN BEAG
OLD ROAD
OLD ROAD
Tank
17.3
17.9
17.7
16.9
BM 18.01
Linn Culn
Linn Culn
Linn Ban
Linn Ban
UND
UND
Mill Bank Court
Well
Well
DOCTOR'S LANE
DOCTOR'S LANE
Area under construction
BANK
TOWN
16.8
16.6
16.5
BM 16.91
E 725650
N 754250
E 725290
N 754020
FINGAL COUNTY COUNCIL
PARKS DIVISION SURVEY / MAPPING UNIT
Senior Parks Superintendent Kevin J. Halpenny
THIS MAP IS CERTIFIED
TO BE COMPUTER GENERATED
BY FINGAL COUNTY COUNCIL
FROM ORDNANCE SURVEY
DIGITAL MAP BASE
NOTE. SITE REFERRED TO IS "OUTLINED" IN RED.
NON ORDNANCE SURVEY DETAIL OR LAND REGISTRY
DETAIL WHERE APPLICABLE, IS SHOWN COLOURED GREEN.
Area (s) defined total (s) 1760m² (0.44Ac.)
O.S. Sheets 2791-12,13,17 & 18
Scale - 1:1000
SIGNED
Gail Kelly Executive Technician
Fingal County Council
Comhairle Contae Fhine Gall
PARKS INDEX No.: 4605 DATE: 04/02/2011
D.O.D No.: DOD/BS/49
Ordnance Survey Ireland. All rights reserved. Licence number 2008/10/CCMA Fingal County Council