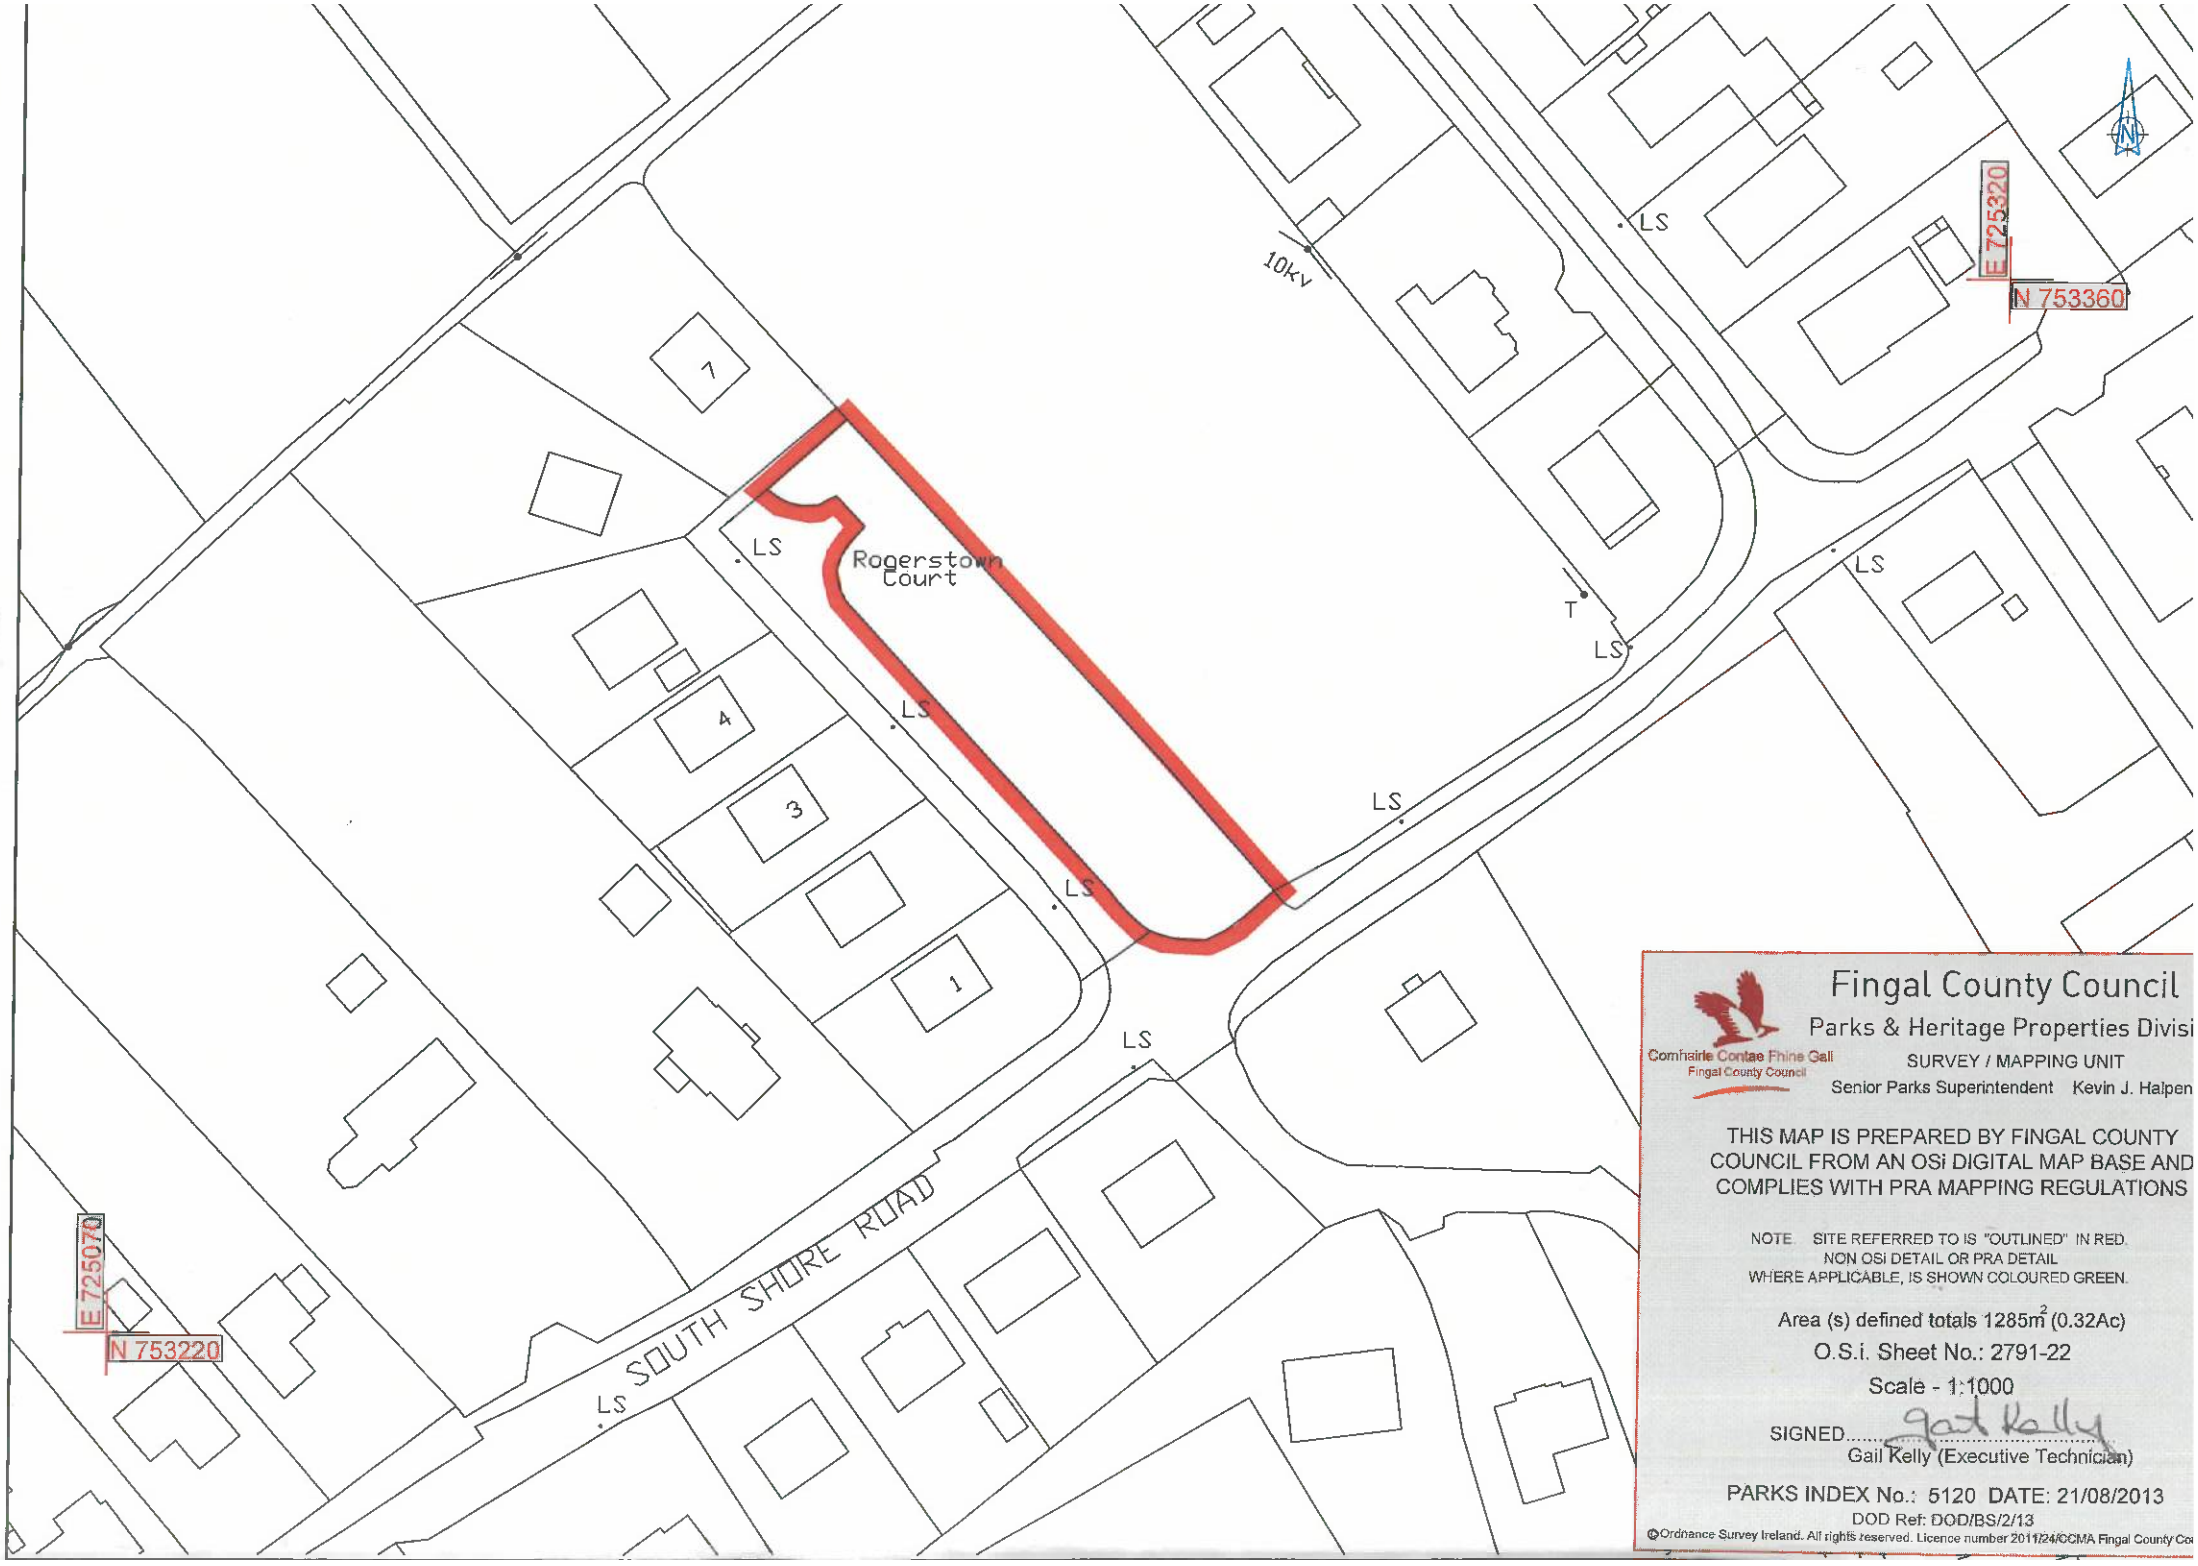


Fingal County Council

Parks & Heritage Properties Divisi

Comhairle Contae Fhine Gall
Fingal County Council

SURVEY / MAPPING UNIT

Senior Parks Superintendent Kevin J. Halpen

THIS MAP IS PREPARED BY FINGAL COUNTY COUNCIL FROM AN OSi DIGITAL MAP BASE AND COMPLIES WITH PRA MAPPING REGULATIONS

NOTE. SITE REFERRED TO IS "OUTLINED" IN RED. NON OSi DETAIL OR PRA DETAIL WHERE APPLICABLE, IS SHOWN COLOURED GREEN.

Area (s) defined totals 1285m^2 (0.32Ac)

O.S.i. Sheet No.: 2791-22

Scale - 1:1000

SIGNED..... Gail Kelly

Gail Kelly (Executive Technician)

PARKS INDEX No.: 5120 DATE: 21/08/2013

DOD Ref: DOD/BS/2/13

©Ordnance Survey Ireland. All rights reserved. Licence number 2011/24/CCMA Fingal County Co